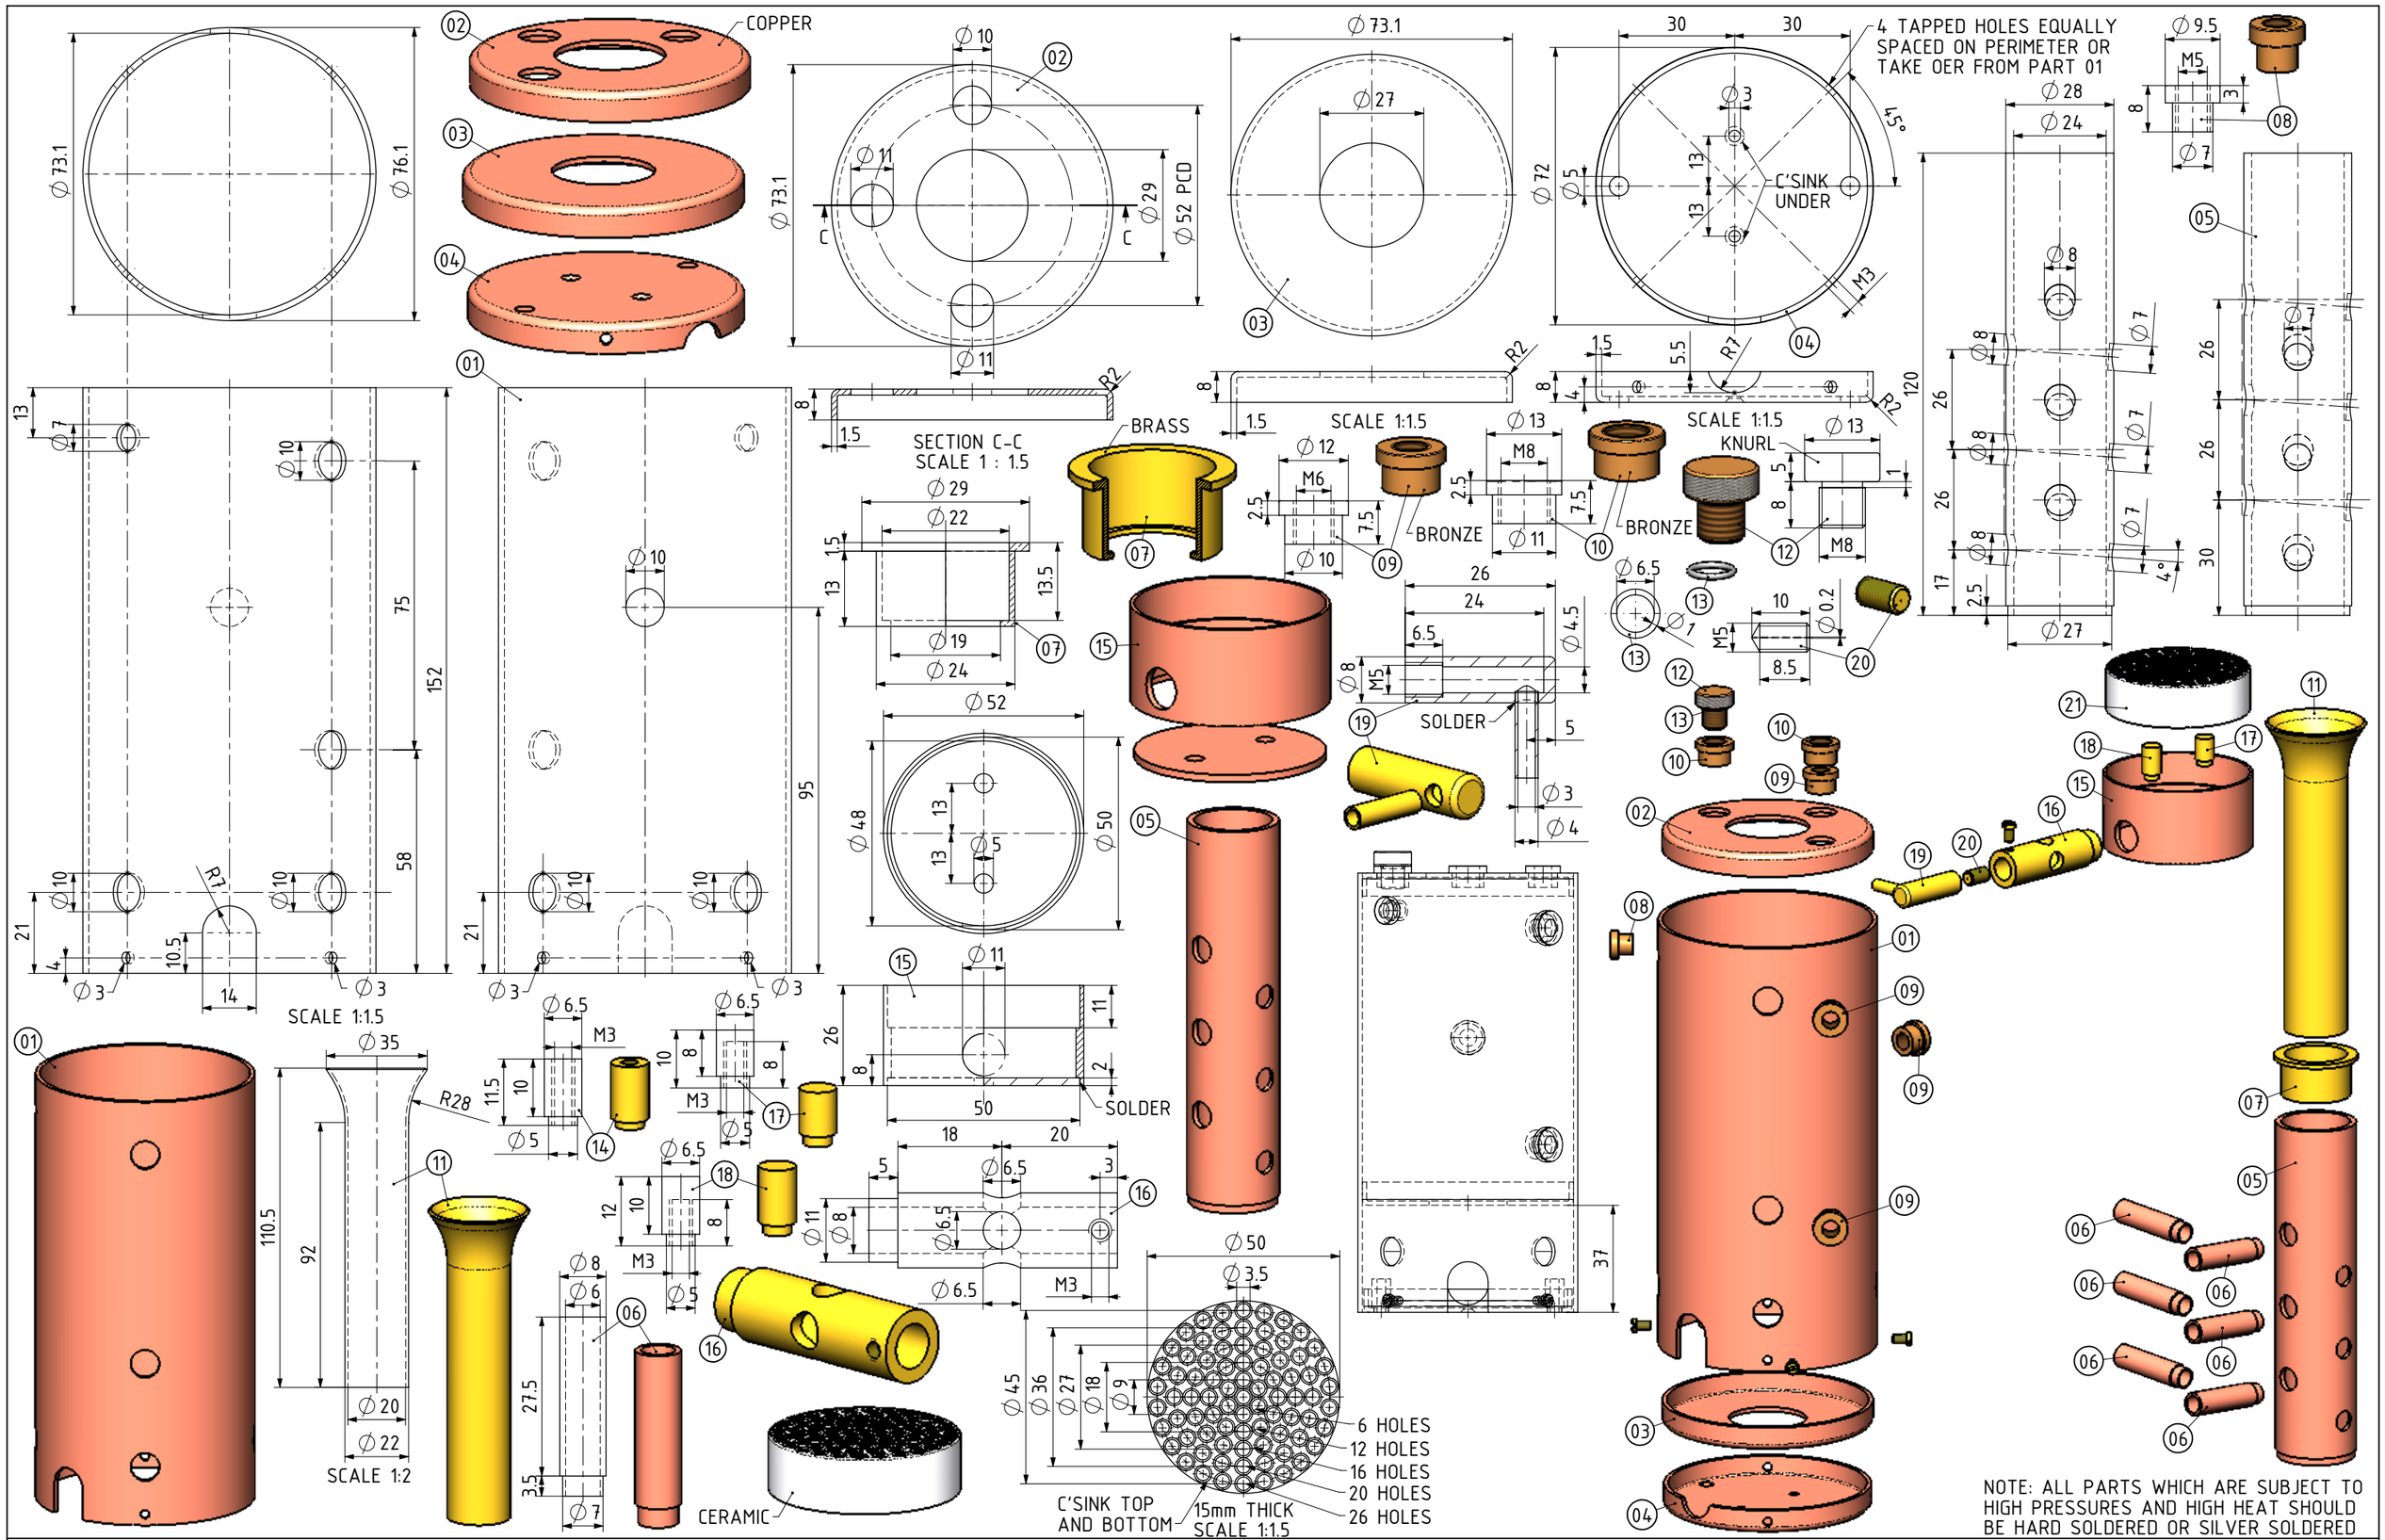

THIS BOILER WAS DESINGED AND BUILT BY SANDY CAMPBELL of ARGYLL, SCOTLAND

TITLE

∅ 75mm (3") VERTICAL BOILER GAS FIRED

DRAWING CONTENTS

PARTS AND ASSEMBLIES

PROJECT No

JDW DRAUGHTING SERVICES

J.A.M. DE WAAL. 12 BRIGHTWELL STREET PAPAKURA 2110. NEW ZEALAND. PHONE: 0064 09 2988815. MOB: 0211791000
E-MAIL: dewaal@xtra.co.nz.

PROJECTION

MODEL SCALE: 1:1

DWG SCALE: 1:1 @A3 OR AS SHOWN

Copyright © J.A.M. DE WAAL PAPAKURA NZ

SHEET:02 OF 02 | A3 | No: 75MMVBLR-02