


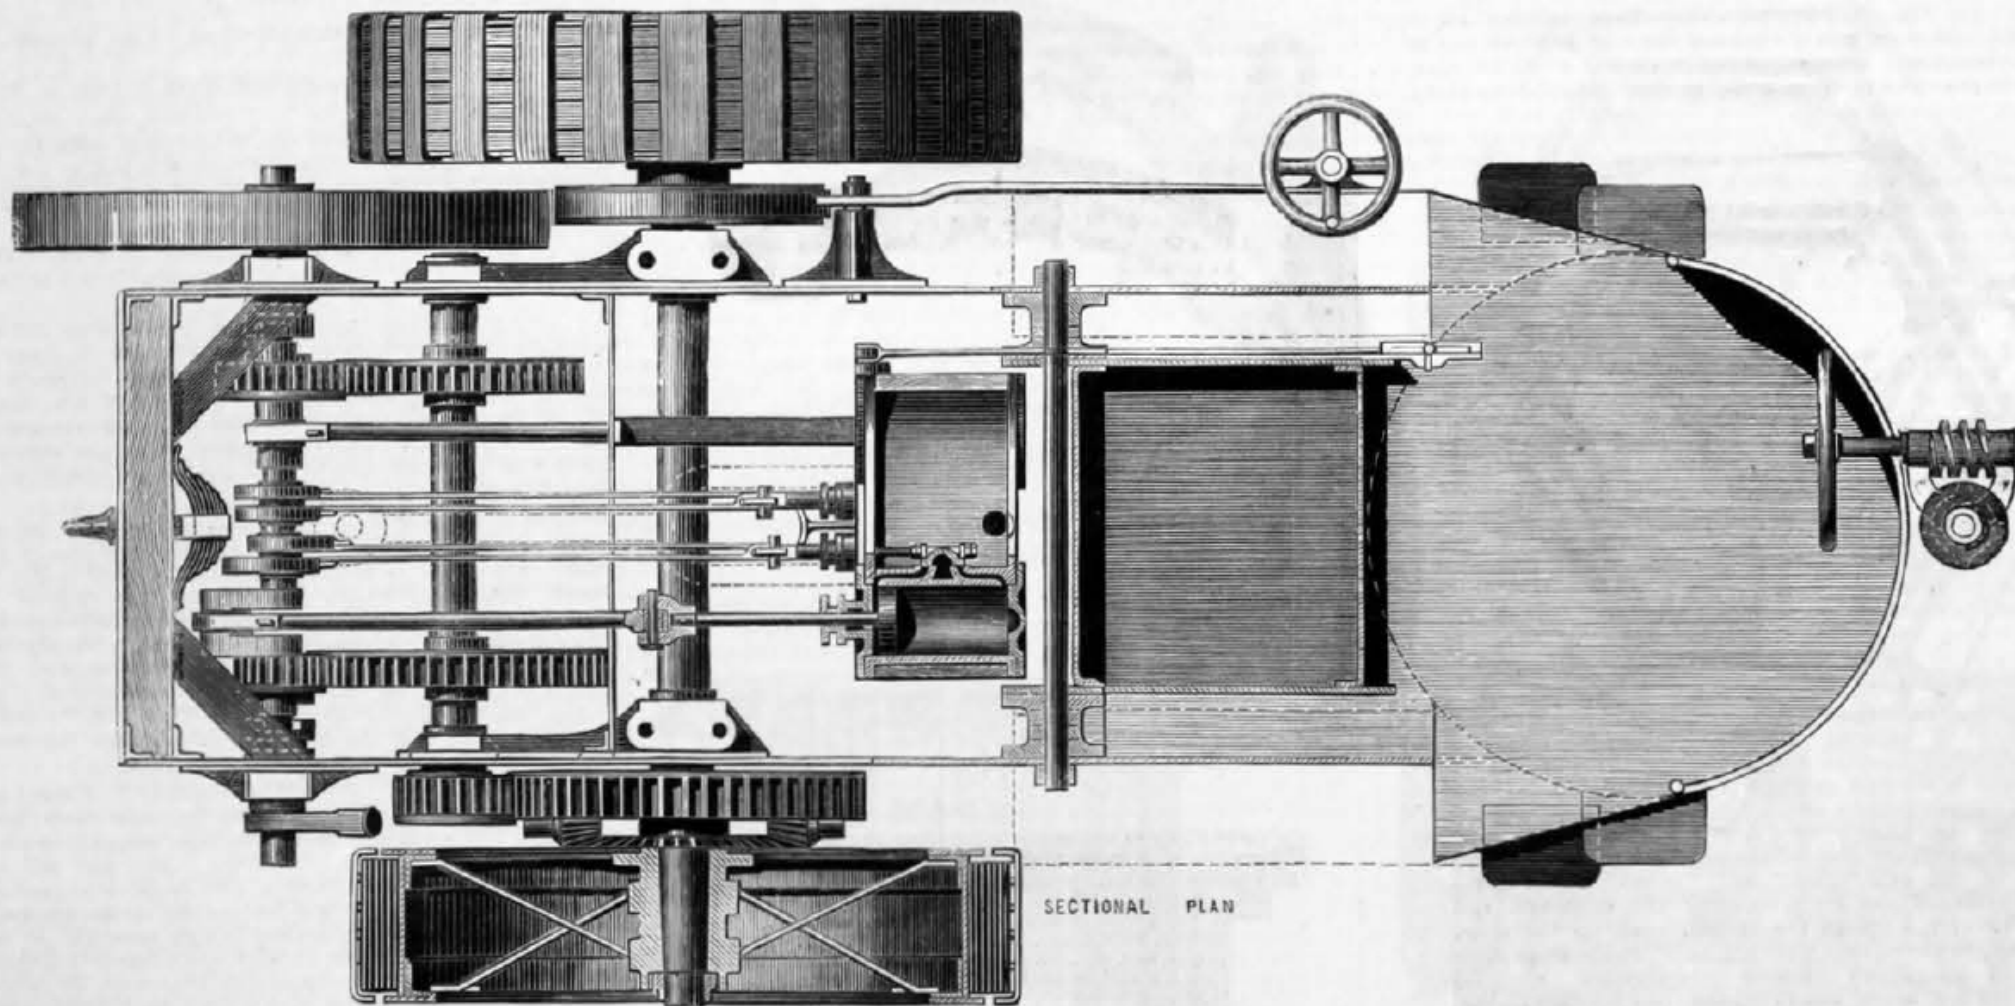

SECTIONAL PLAN

SCALE OF FEET