

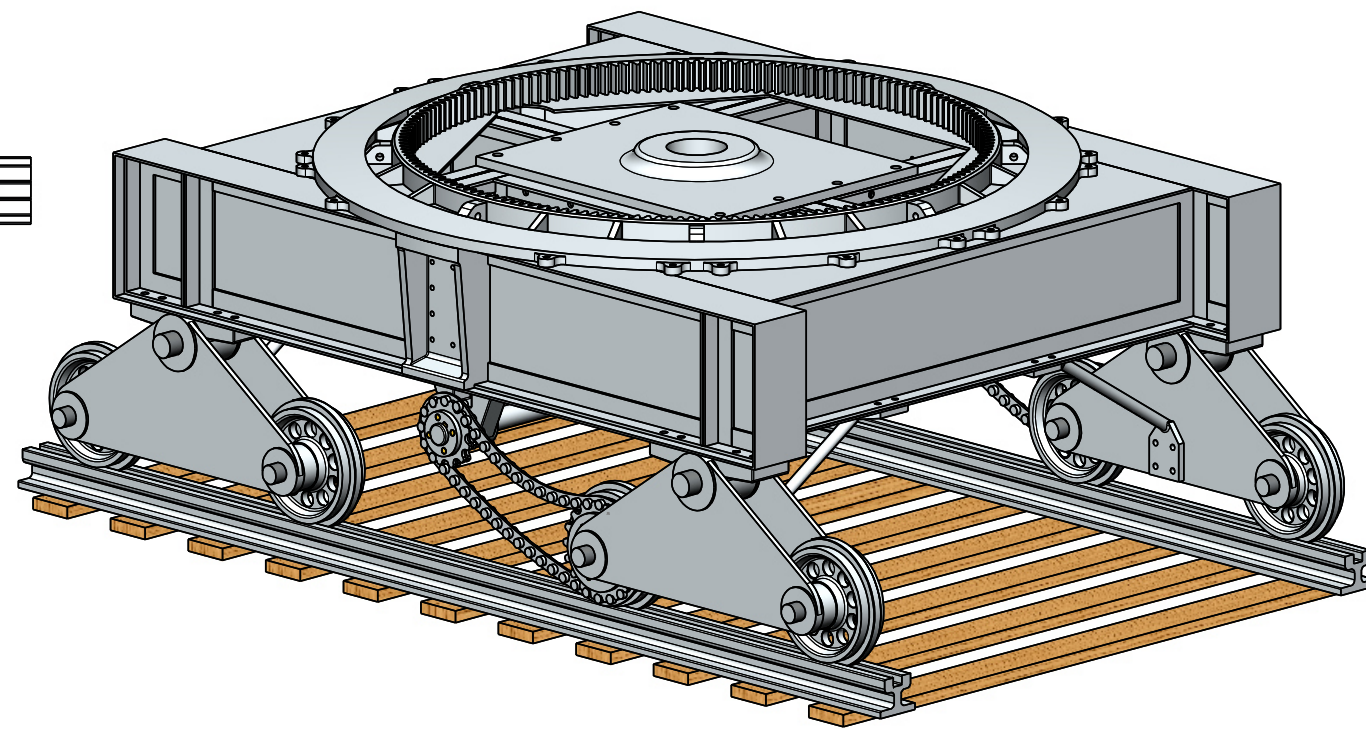
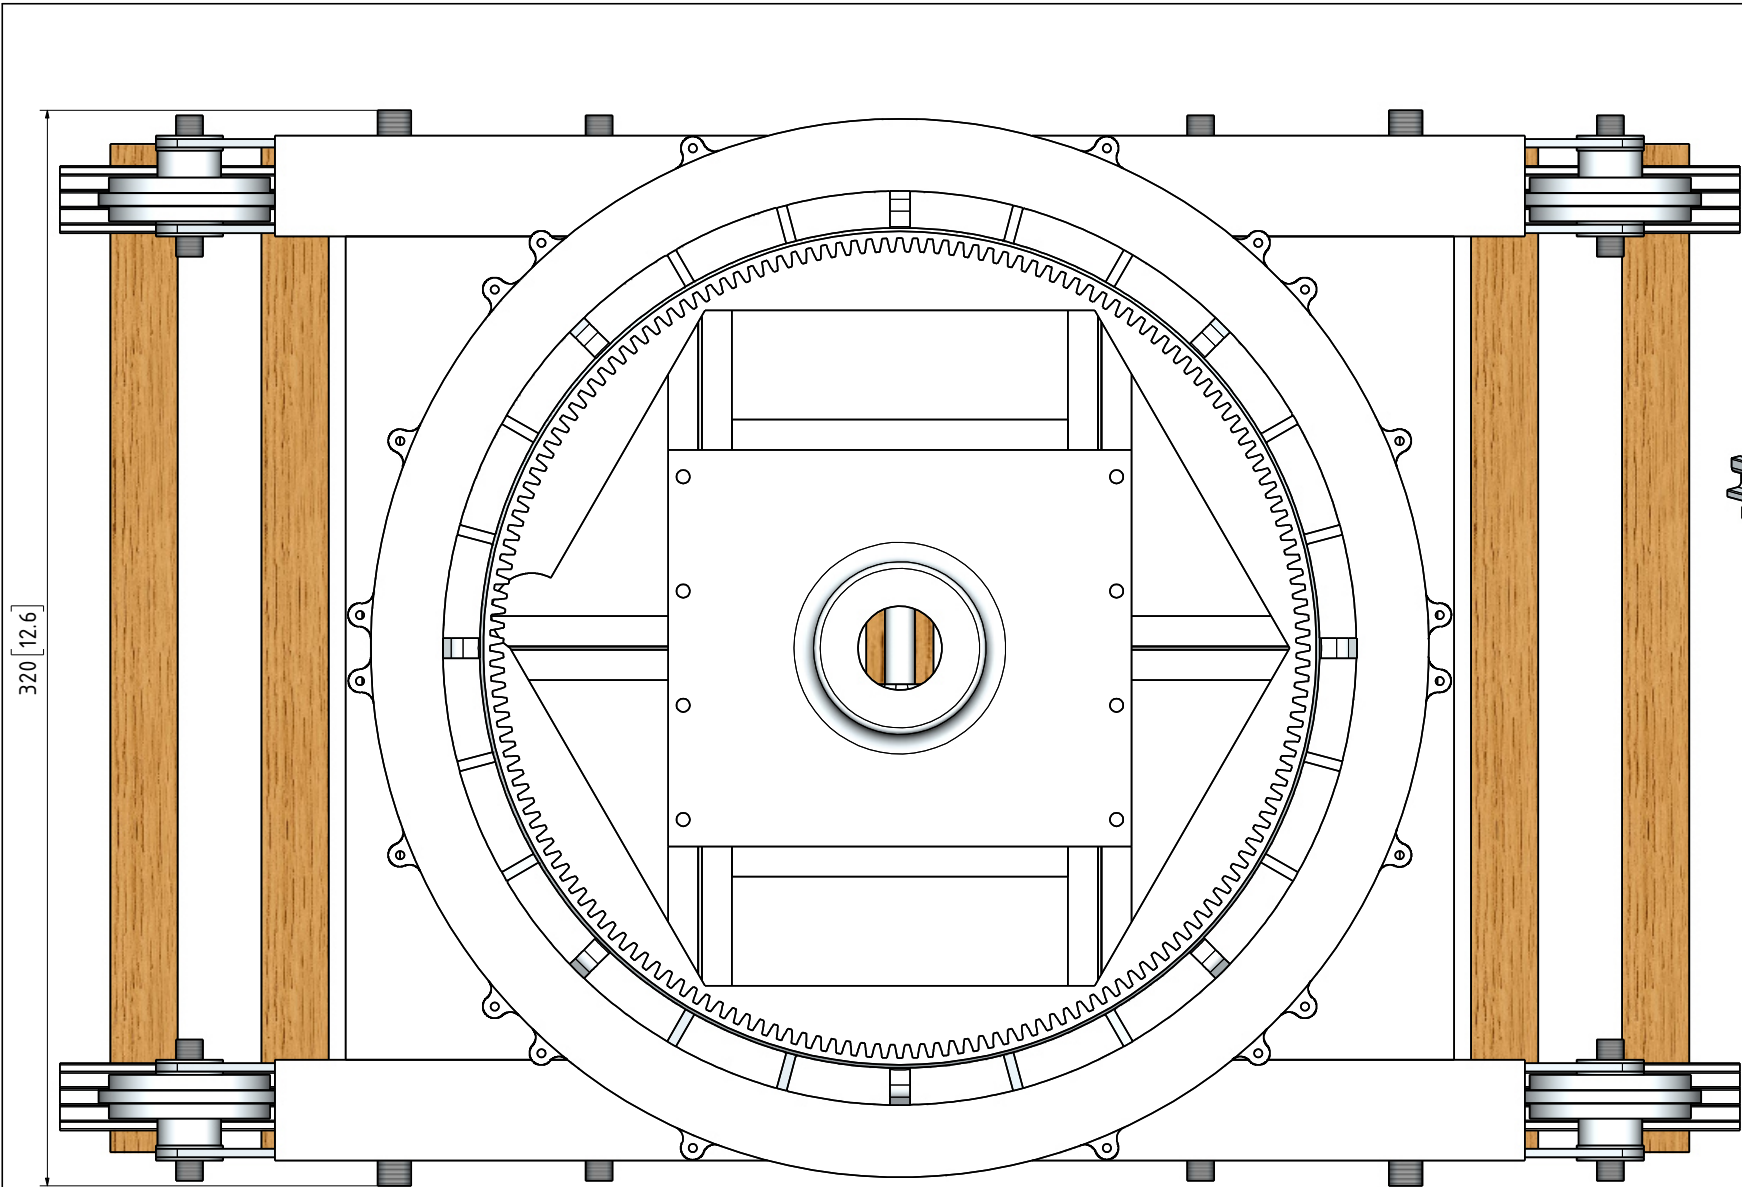


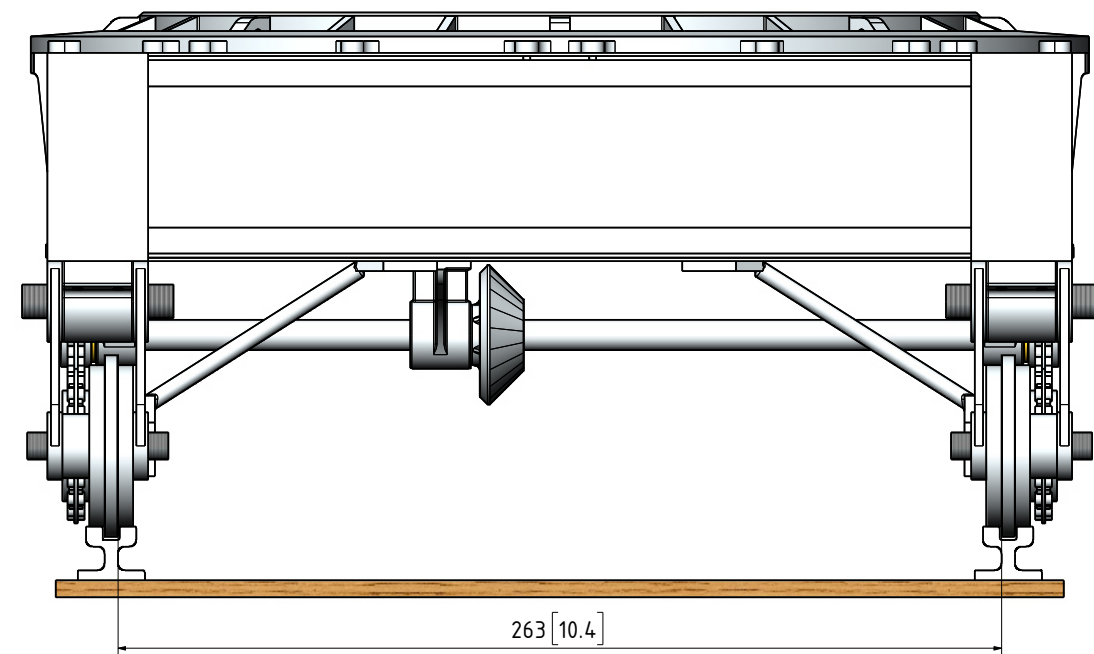

DUE TO THE LACK OF INFORMATION ON THE ORIGINAL DRAWING(S), SUCH AS VIEWS, DIMENSIONS, SECTIONS ETC AND/OR CLARITY OF COMPONENTS, SOME OF THE COMPONENTS MIGHT NOT BE AS CONSTRUCTED ORIGINALLY

ADDITIONAL NOTES ABOUT THESE DRAWINGS:
1) NO MATERIALS HAVE BEEN SPECIFIED ON THESE DRAWINGS. THE BUILDER TO CHOOSE ITS OWN PREFERRED MATERIAL FOR THE PARTS/COMPONENTS. THE FOLLOWING COLOURS ON THE DRAWINGS INDICATES POSSIBLE MATERIALS WHICH CAN BE USED FOR PARTS: YELLOW=BRASS, LIGHT GREY=ALUMINIUM OR MILD STEEL, REDDISH BROWN=COPPER, DARK BROWN=BRONZE OR GUN METAL, WHITISH=SILVER STEEL OR STAINLESS STEEL
2) FASTENERS.
NO FASTENERS SUCH AS BOLTS, SCREWS, RIVETS, NUTS AND WASHERS HAVE BEEN SHOW ON THESE DRAWINGS. THE BUILDER TO CHOOSE ITS OWN PREFERRED TYPE OF FASTENERS.

QTY.	PART NUMBER
1	09E-58-00-1-1-01-PLATFORM BASE
4	09E-58-00-1-1-02-PLATFORM INTERNAL BRACING
2	09E-58-00-1-1-03-SUPPORT BRACKET
1	09E-58-00-1-1-04-CENTER PIVOT FRAME
1	09E-58-00-1-1-05-TOP PLATE+GEAR RING
4	09E-58-00-1-1-06-WHEEL TRUCK
1	09E-58-00-1-1-07-BOTTOM PLATE
4	09E-58-00-1-1-08-RESTRAINING BRACKET
1	09E-58-00-1-1-09-SPROCKET SHAF T INNER BEARING
2	09E-58-00-1-1-10-SPROCKET SHAF T OUTER BEARING
6	09E-58-00-1-2-01-WHEEL
2	09E-58-00-1-2-02-WHEEL+CHAIN SPROCKET
1	09E-58-00-1-2-03-CHAIN SPROCKET DRIVE SHAFT
2	09E-58-00-1-2-04-SPROCKET HAIN
1	09E-58-00-1-2-05-TRACKS
1	09E-58-00-1-2-06-GR WHL-S

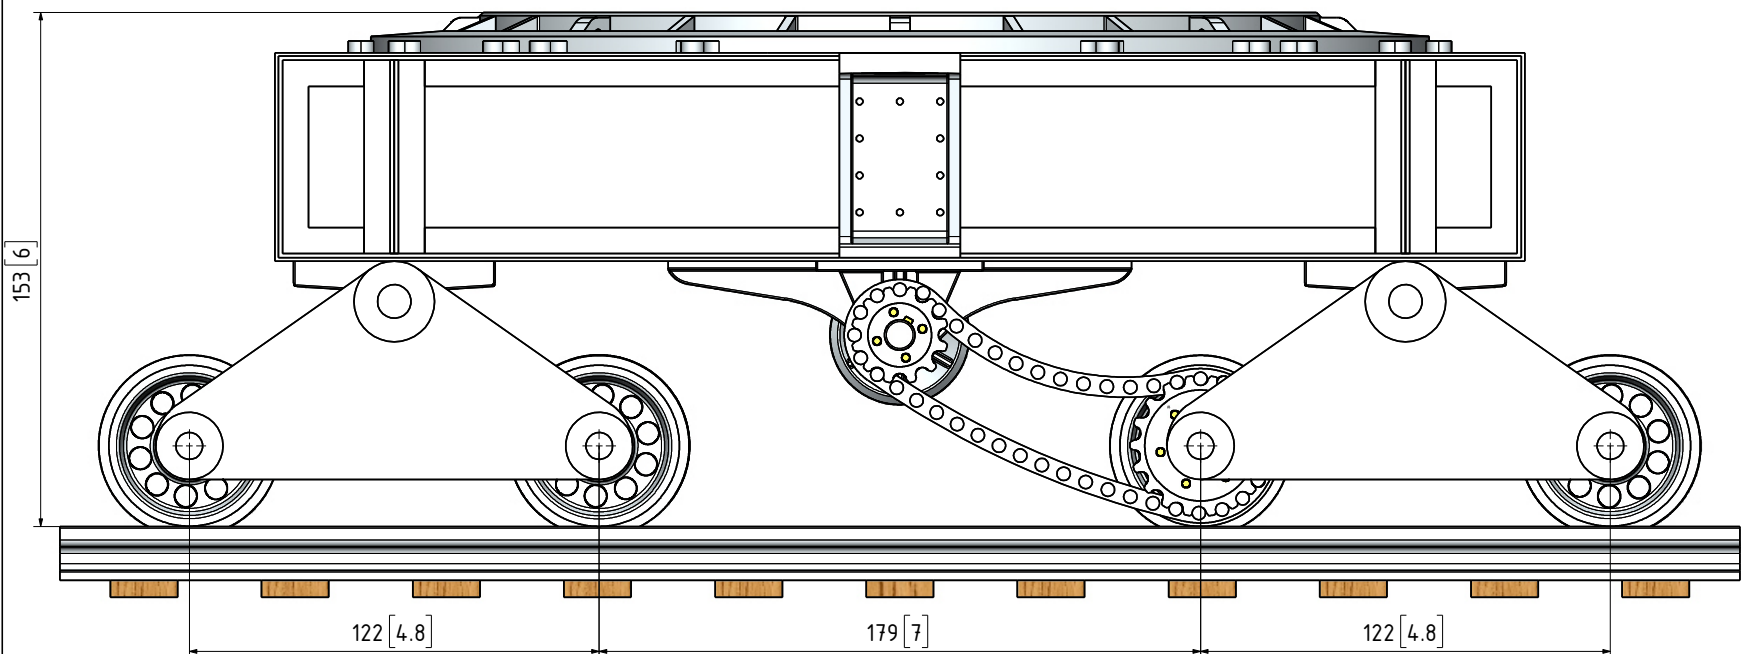

NOTES: THE ORIGINAL DRAWINGS WERE GIVEN TO ME BY TONY SPRENT, AUSTRALIA

TITLE
A MODEL OF A 25 TONS STEAM CRANE
BUILT BY "JESSOP & APPLEBY"

DRAWING CONTENTS TRAVELLING UNDER CARRIAGE
GENERAL ARRANGEMENT, ISOMETRIC
VIEW, BILL OF MATERIALS, NOTES

PROJECT No 09E-58-00
JDW DRAUGHTING SERVICES
J.A.M. DE WAAL, 12 BRIGHTWELL STREET PAKAPURA
2110, NEW ZEALAND. PHONE: 0064 09 2988815. MOB:
0211791000 E-MAIL: dewaal@xtra.co.nz.

PROJECTION
DATE JANUARY 2022
SHEET: 01 OF 24
JDWDS
MODEL SCALE: 1:12.7 (1/2inch)
DWG SCALE: NTS @A3 OR AS SHOWN
Copyright © J.A.M. DE WAAL PAKAPURA NZ
A3 No: 09E-58-00-SHT-01

DRAWINGS ARE FOR PERSONAL USE ONLY NOT FOR COMMERCIAL PURPOSES