
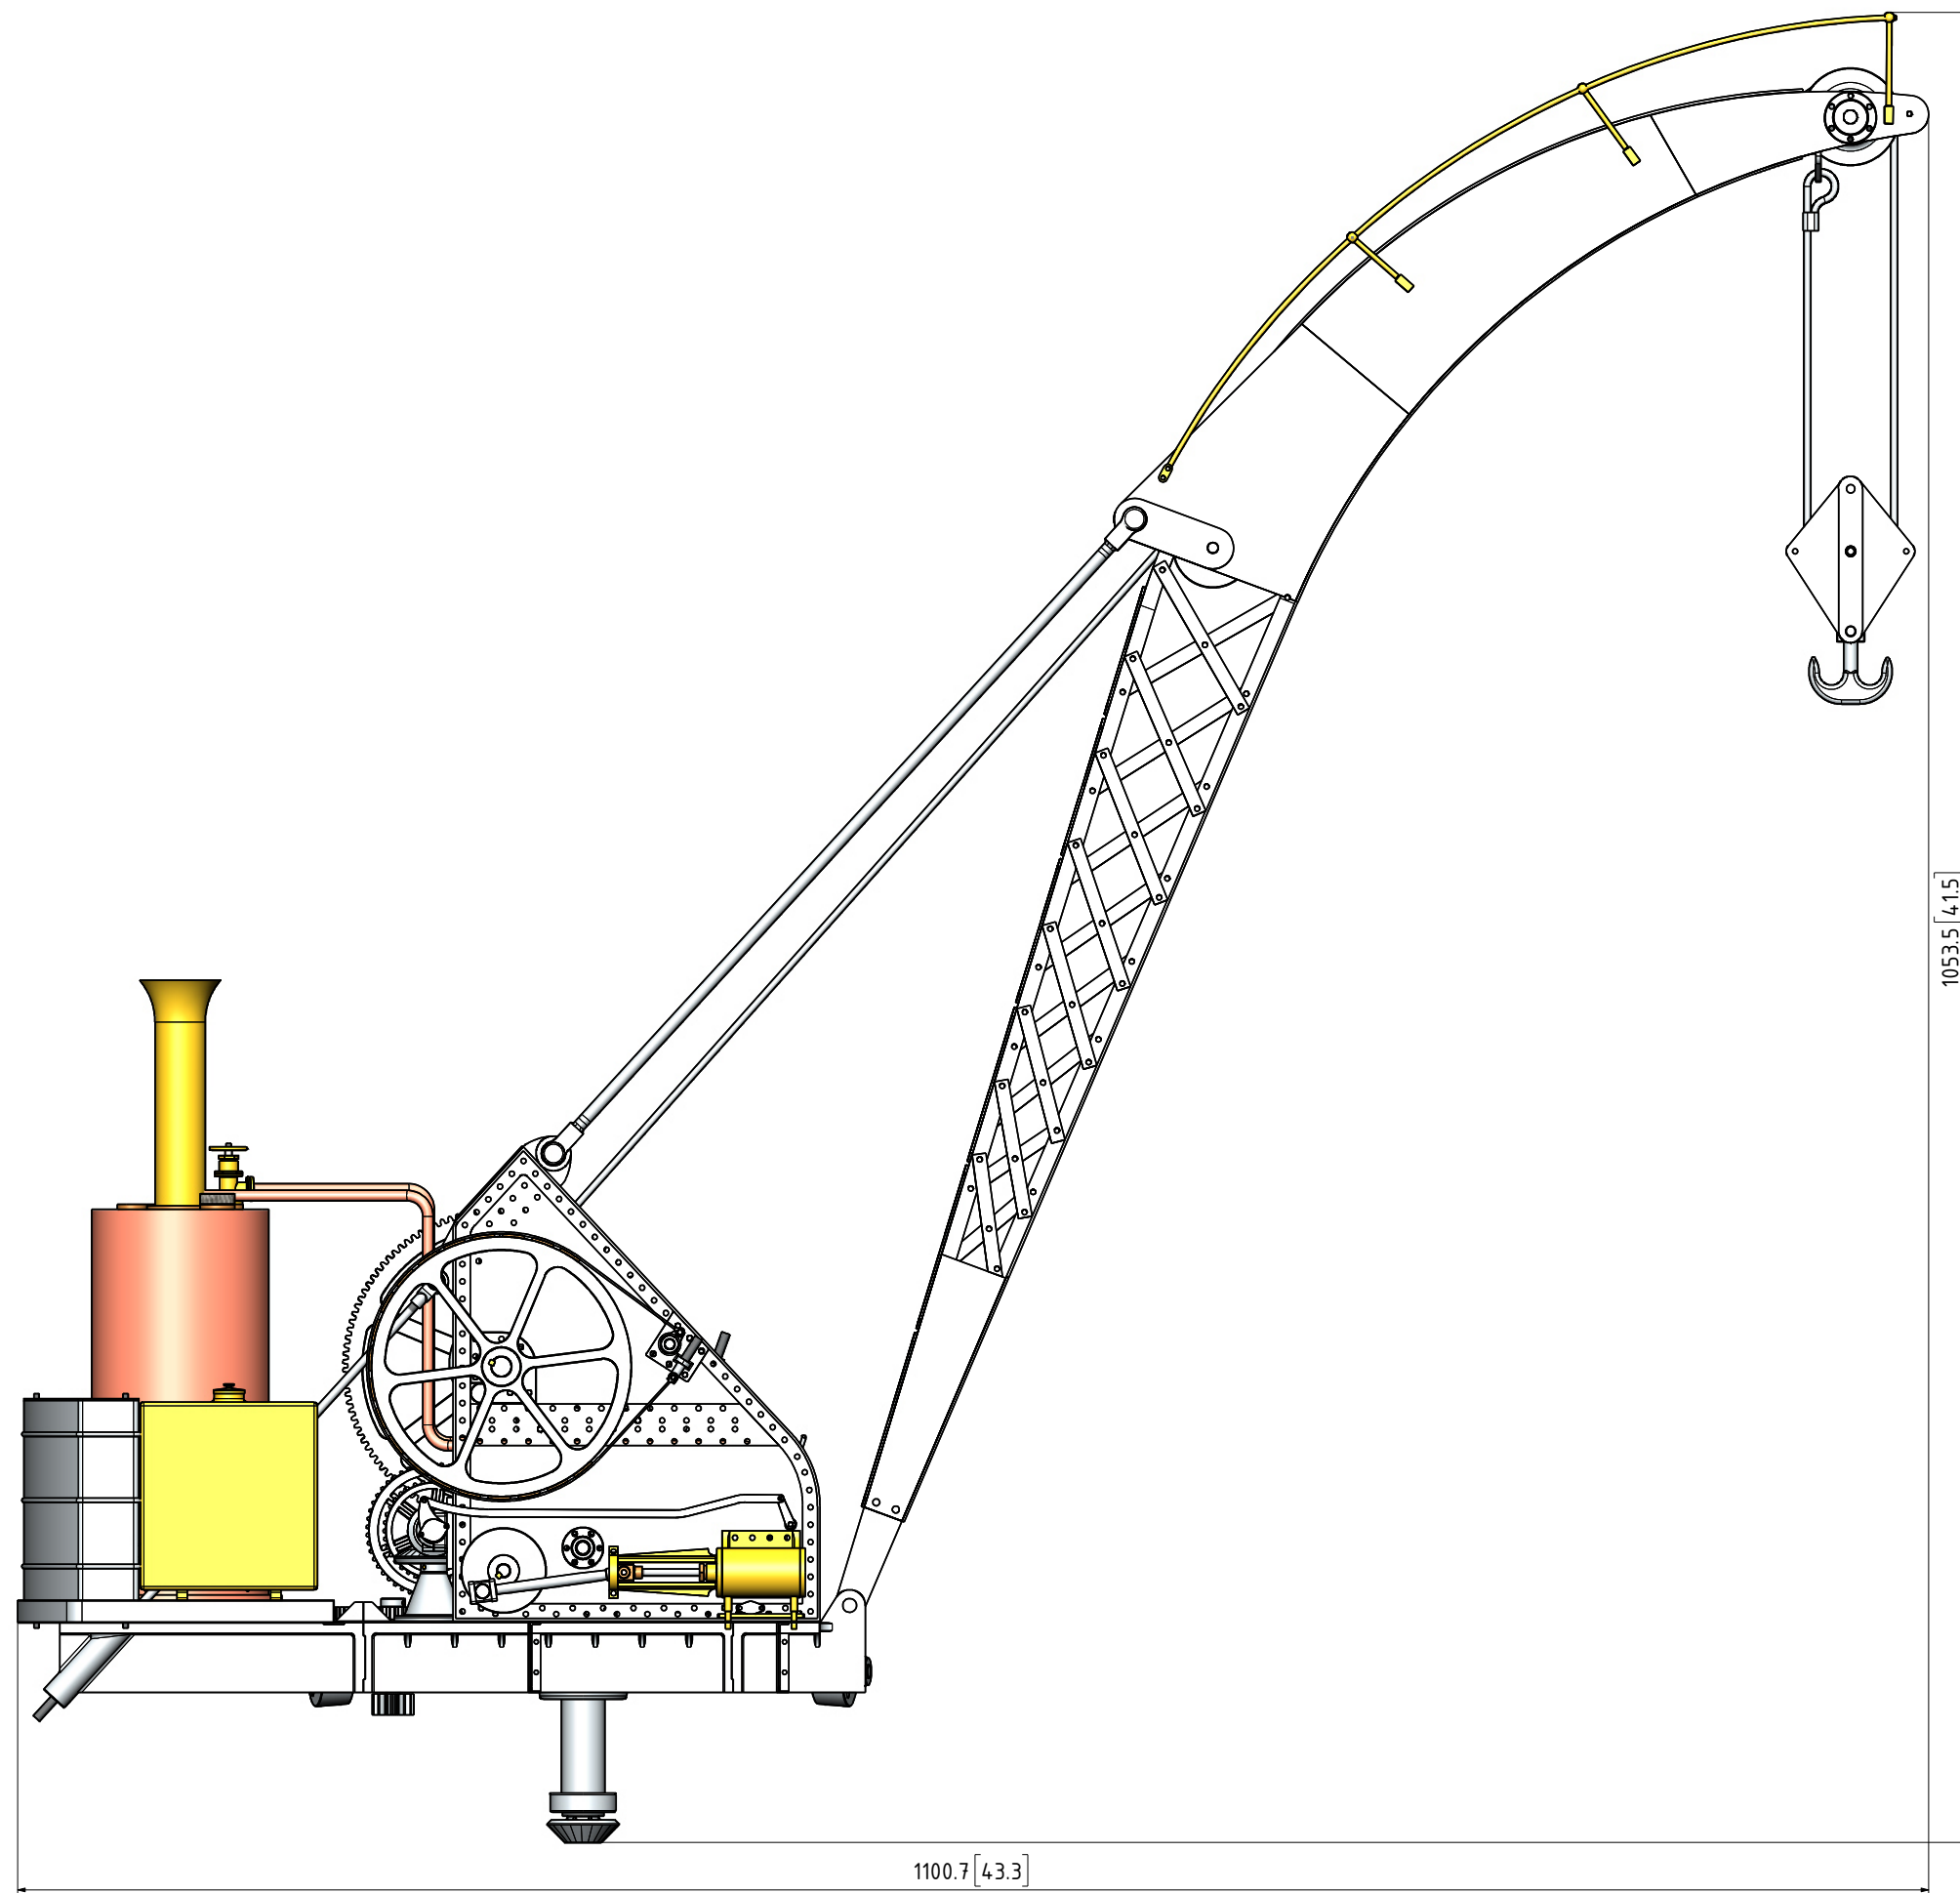


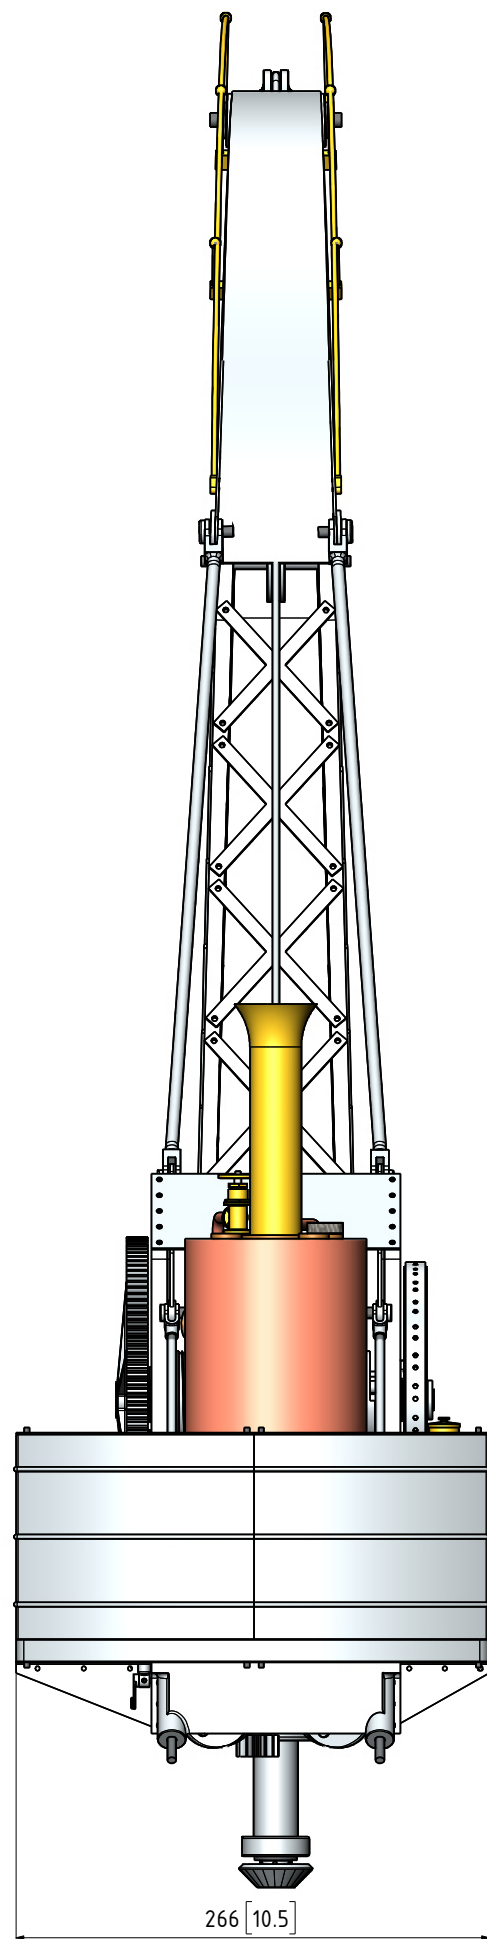

NOTES: THE ORIGINAL DRAWINGS WERE GIVEN TO ME BY TONY SPRENT, AUSTRALIA

TITLE
A MODEL OF A 25 TONS STEAM CRANE
BUILT BY "JESSOP & APPLEBY"

DRAWING CONTENTS CRANE UPPER SUPER STRUCTURE
GENERAL ARRANGEMENT, REAR
VIEW AND SIDE VIEW

PROJECT No 09E-58-00
JDW DRAUGHTING SERVICES
J.A.M. DE WAAL, 12 BRIGHTWELL STREET PAKAKURA
2110, NEW ZEALAND. PHONE: 0064 09 2988815. MOB:
0211791000 E-MAIL: dewaal@xtra.co.nz.

PROJECTION
DATE MARCH 2022
SHEET: 06 OF 24

JDWDS
MODEL SCALE: 1:12.7 (1/2inch)
DWG SCALE: NTS @A3 OR AS SHOWN
Copyright © J.A.M. DE WAAL PAKAKURA NZ
A3 No: 09E-58-00-SHT-06

DRAWINGS ARE FOR PERSONAL USE ONLY NOT FOR COMMERCIAL PURPOSES