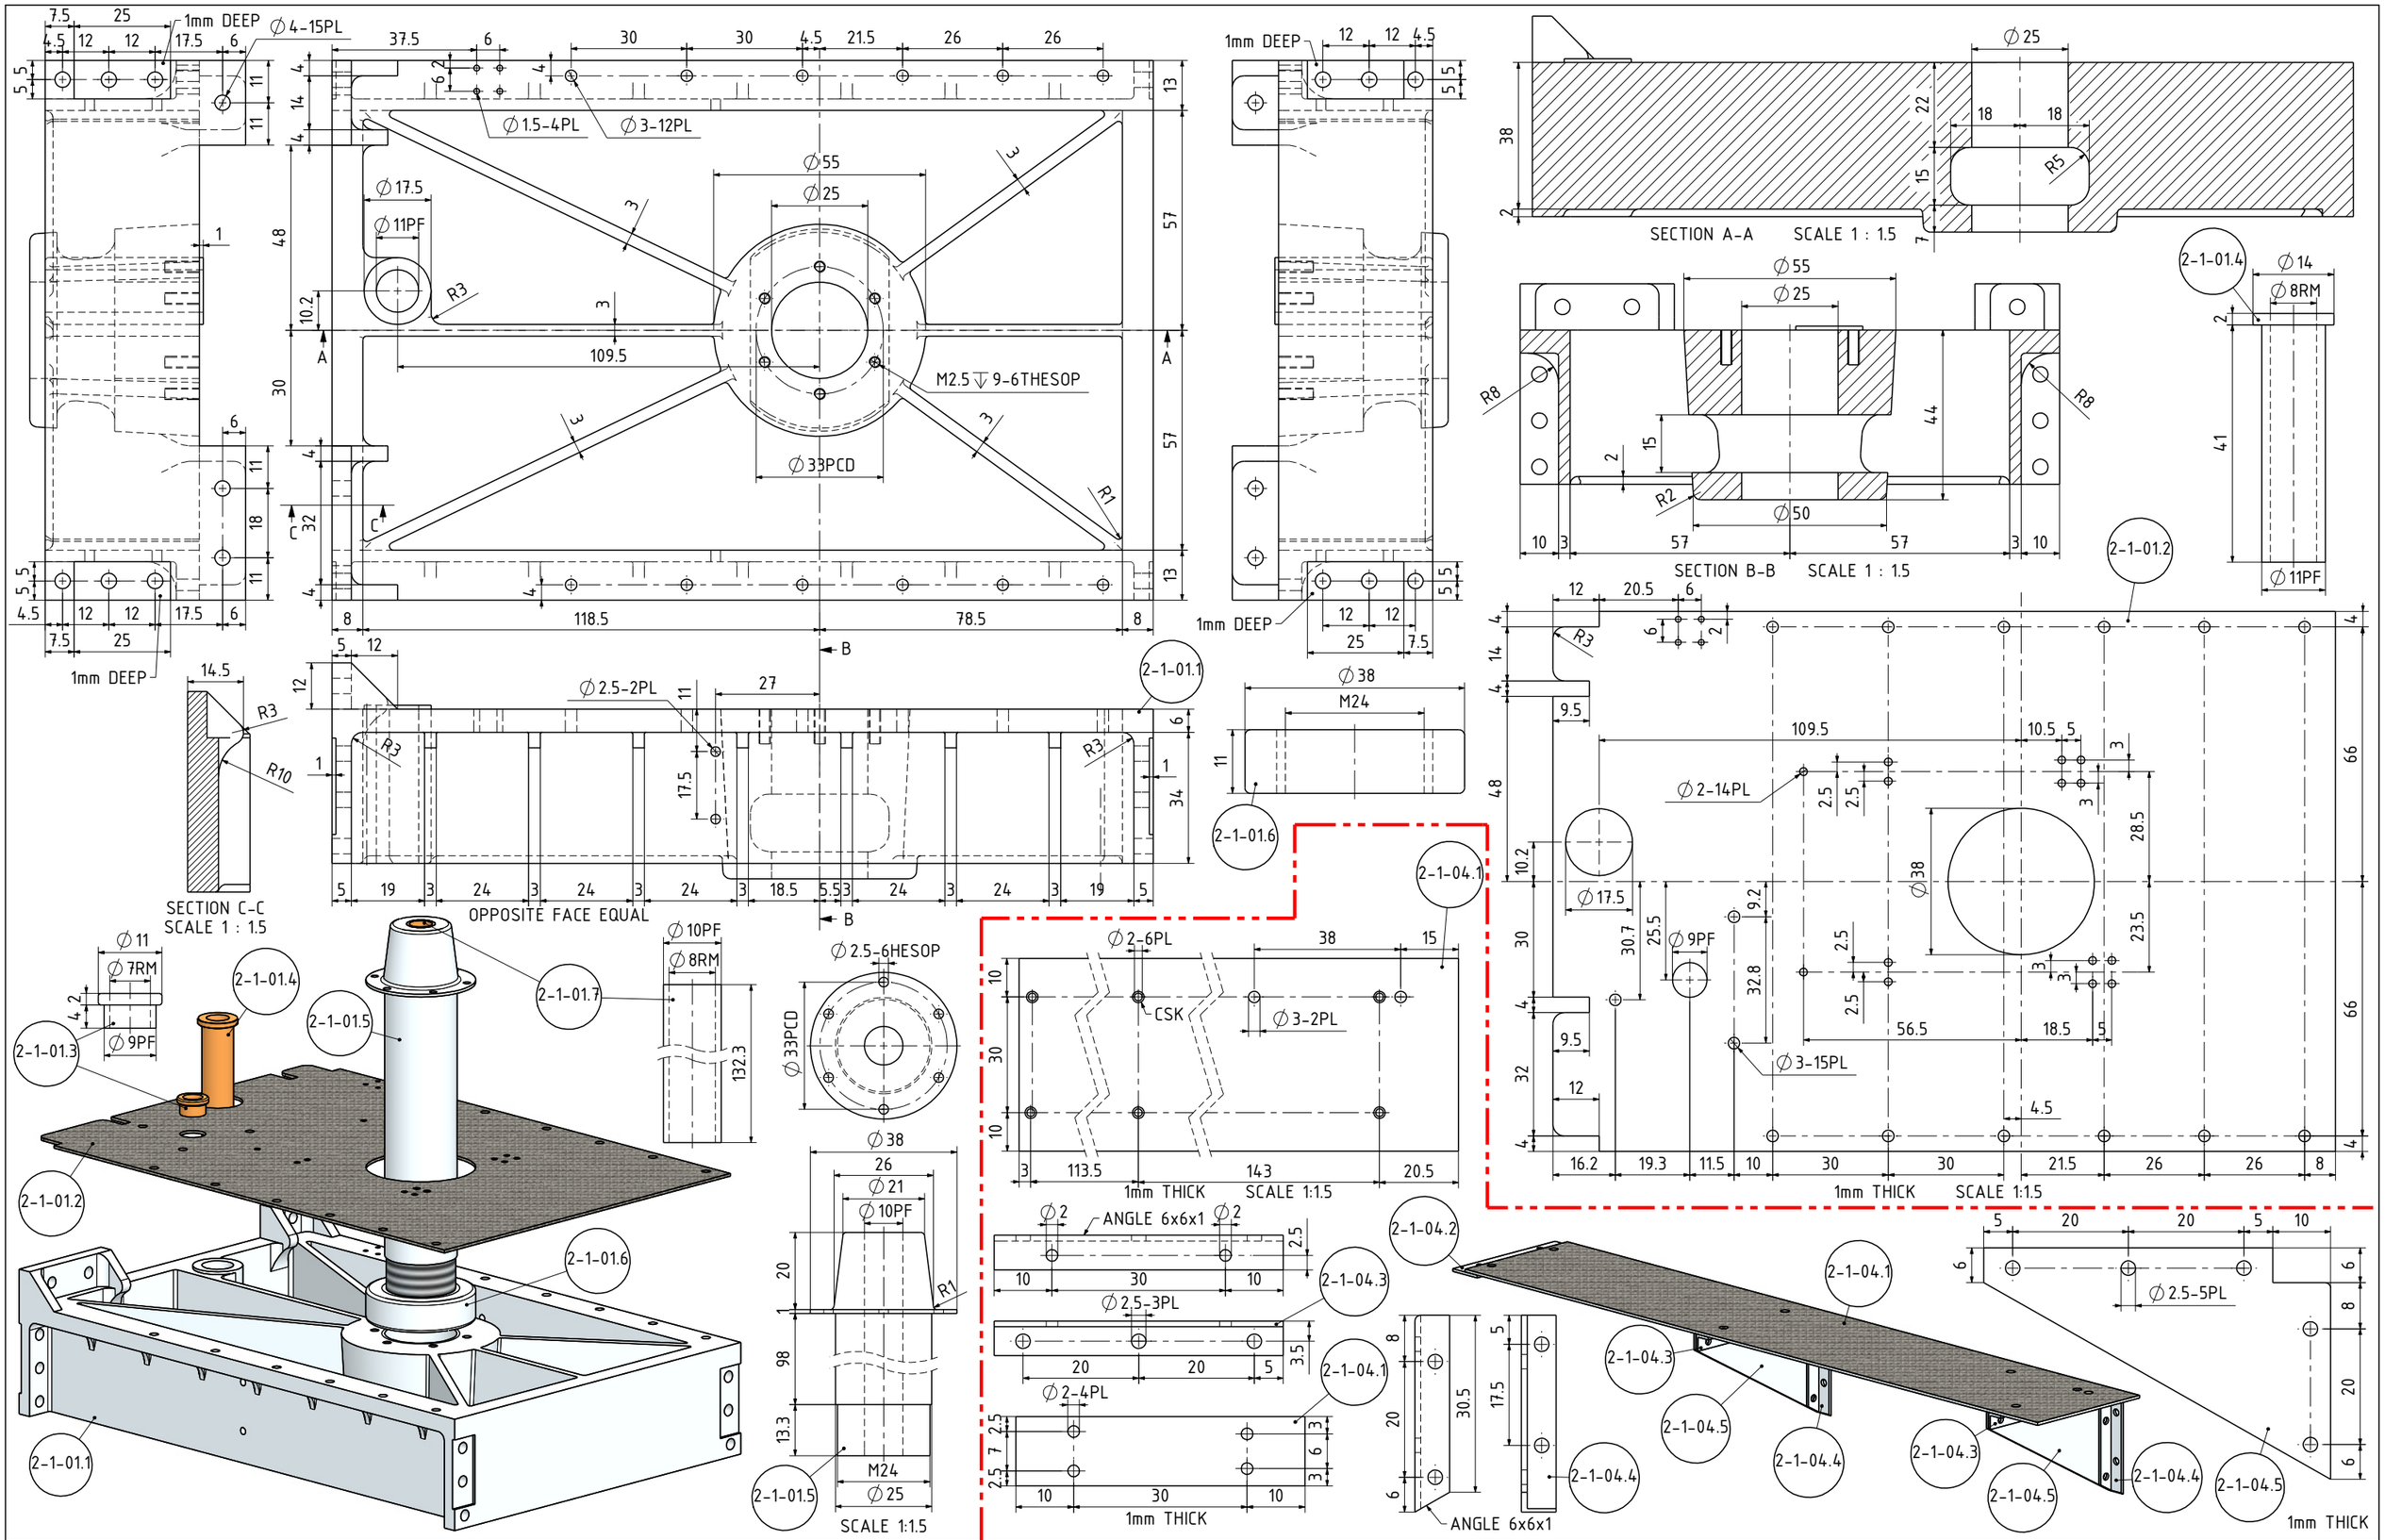


NOTES: THE ORIGINAL DRAWINGS WERE GIVEN TO ME BY TONY SPRENT, AUSTRALIA

TITLE

A MODEL OF A 25 TONS STEAM CRANE BUILT BY "JESSOP & APPLEBY"

DRAWING CONTENTS CRANE UPPER SUPER STRUCTURE

PARTS AND ASSEMBLIES

PROJECT No 09E-58-00

JDW DRAUGHTING SERVICES

J.A.M. DE WAAL. 12 BRIGHTWELL STREET PAPAKURA 2110. NEW ZEALAND. PHONE: 0064 09 2988815. MOB: 0211791000 E-MAIL: dewaal@xtra.co.nz.

PROJECTION | JDWDS | MODEL SCALE: 1:12.7 (1/2inch)

DWG SCALE: 1:1 @A3 OR AS SHOWN

DATE MARCH 2022

Copyright © J.A.M. DE WAAL PAPAKURA NZ

SHEET: 09 OF 24 | A3 | No: 09E-58-00-SHT-09

DRAWINGS ARE FOR PERSONAL USE ONLY NOT FOR COMMERCIAL PURPOSES