


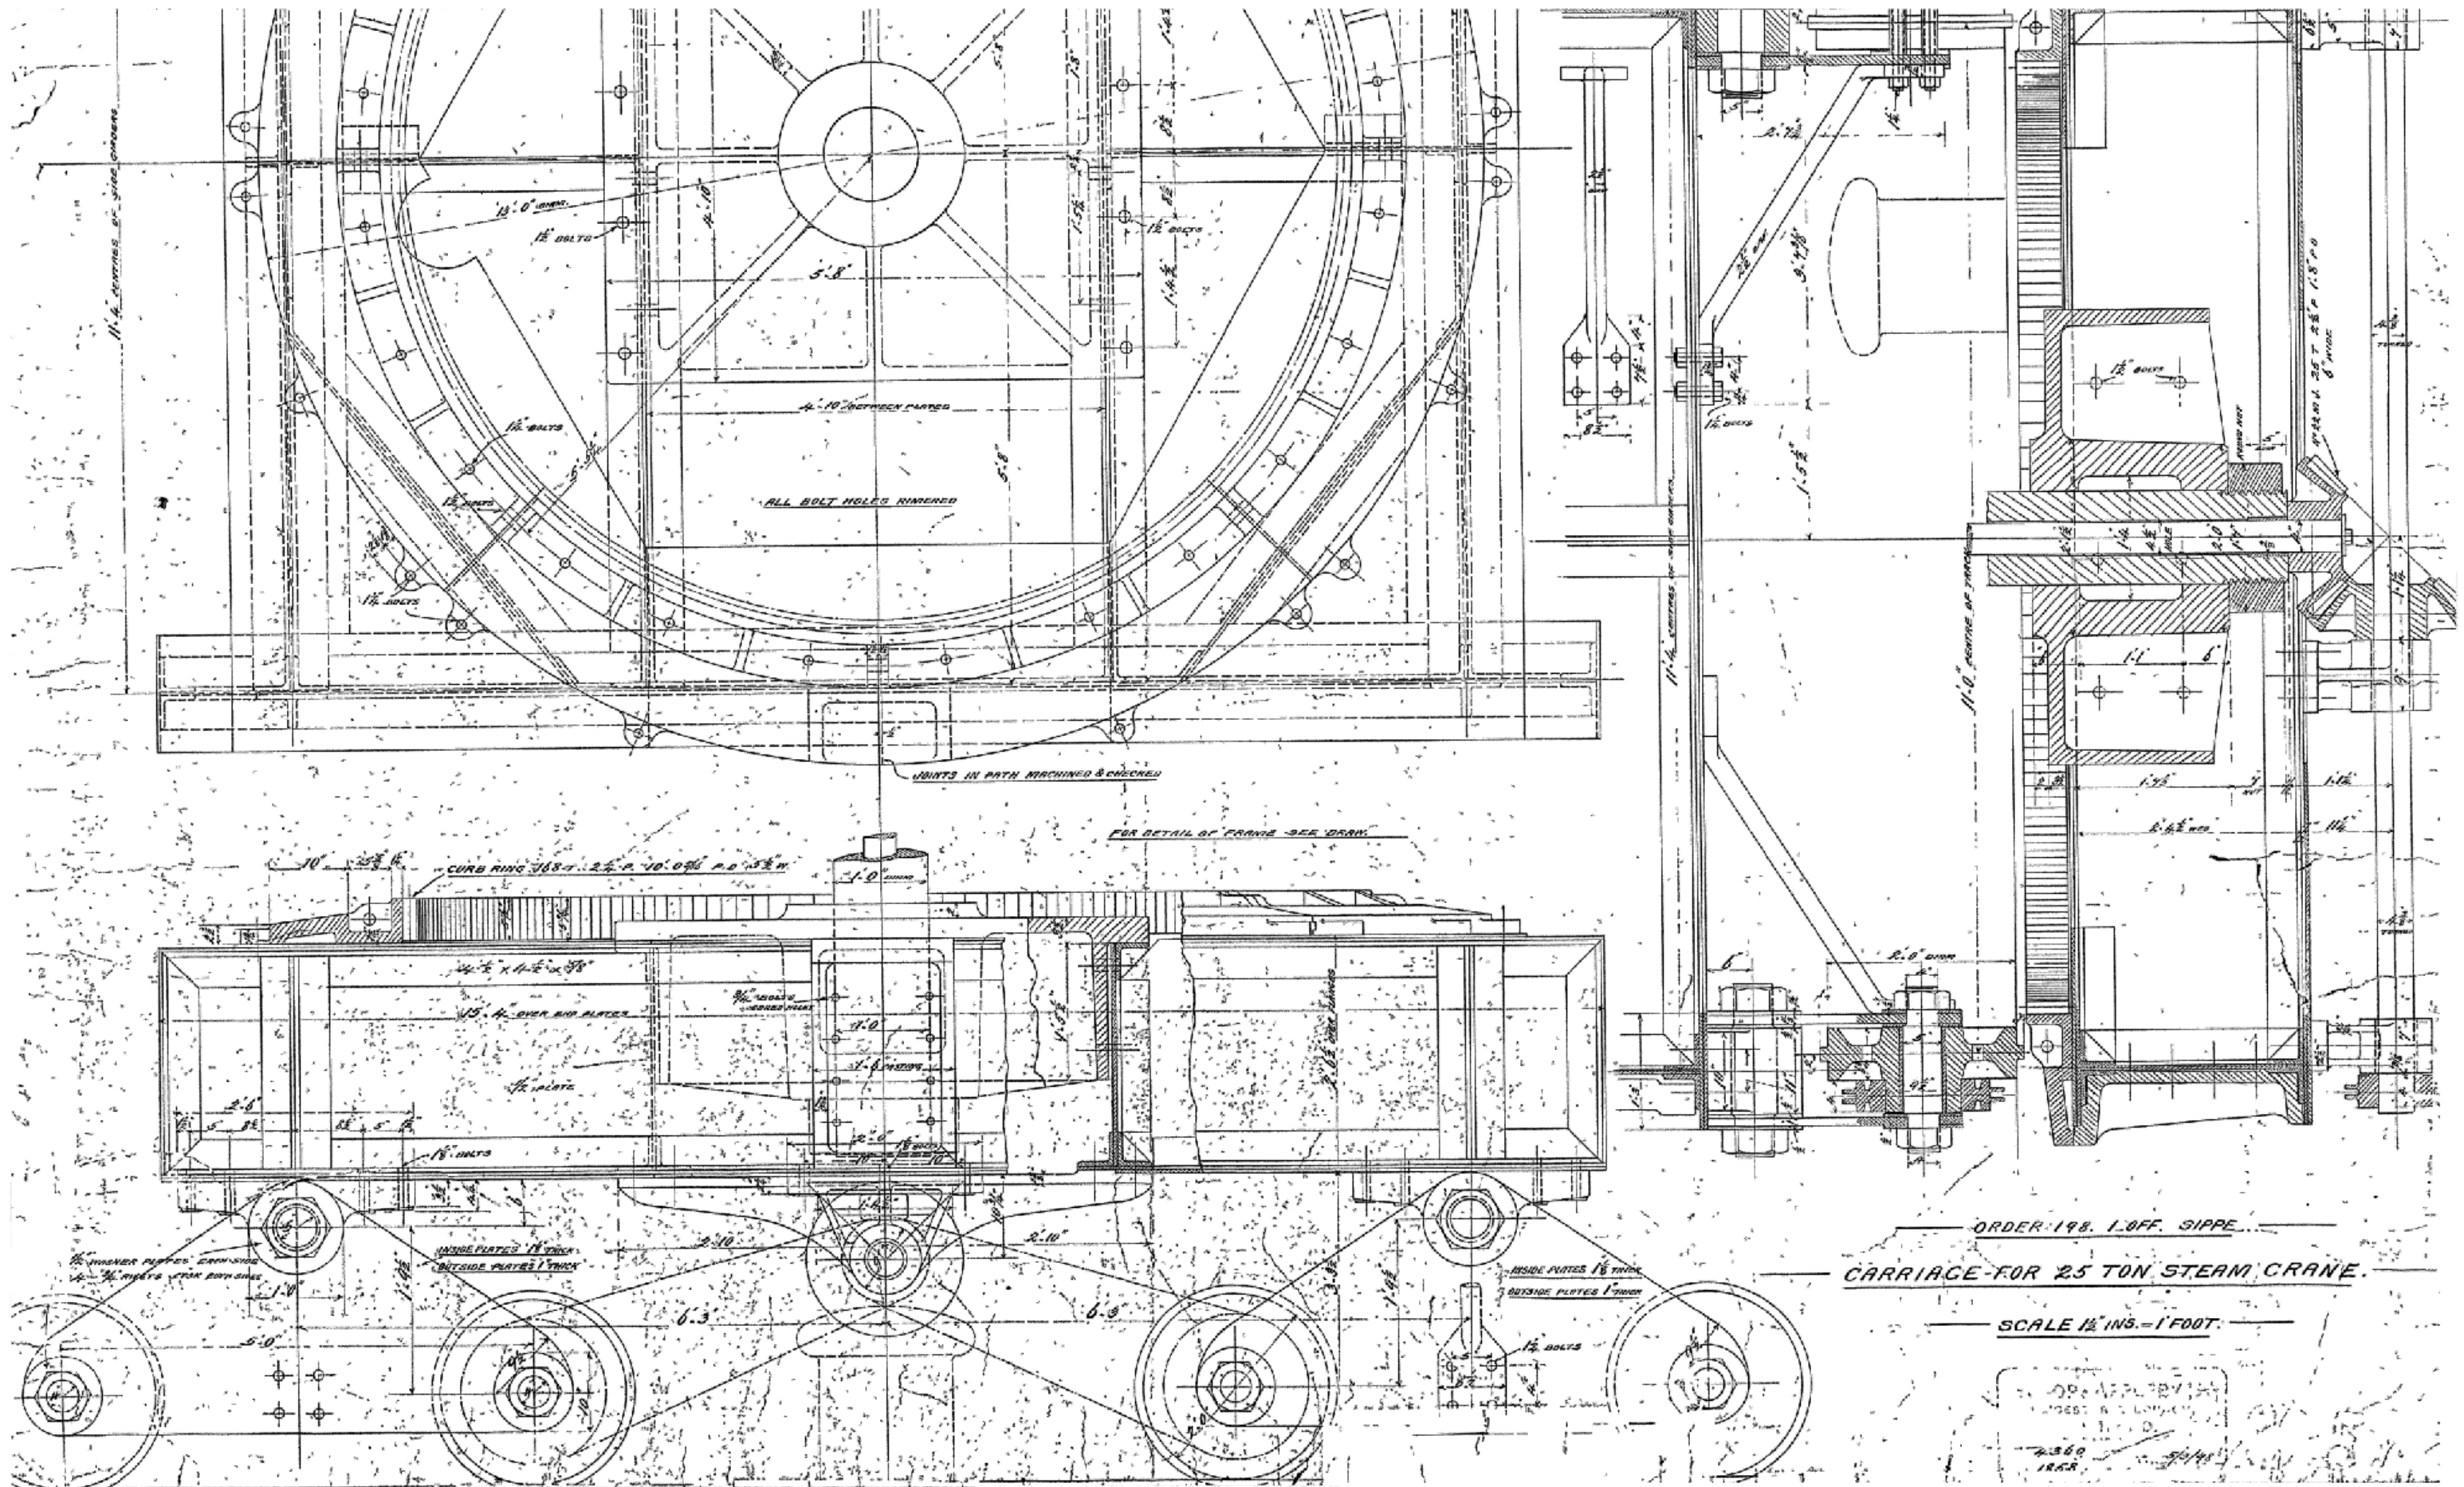

NOTES: THE ORIGINAL DRAWINGS WERE GIVEN TO ME BY TONY SPRENT, AUSTRALIA

TITLE
A MODEL OF A 25 TONS STEAM CRANE
BUILT BY "JESSOP & APPLEBY"

DRAWING CONTENTS
ORIGINAL DRAWING-4

PROJECT No 09E-58-00
JDW DRAUGHTING SERVICES
J.A.M. DE WAAL, 12 BRIGHTWELL STREET PAPA KURA
2110, NEW ZEALAND. PHONE: 0064 09 2988815. MOB:
0211791000 E-MAIL: dewaal@xtra.co.nz.

PROJECTION DATE MARCH 2022	JDWDS	MODEL SCALE: 1:12.7 (1/2inch) DWG SCALE: 1:1 @A3 OR AS SHOWN Copyright © J.A.M. DE WAAL PAPA KURA NZ
SHEET: B4 OF B4		A3 No: 09E-58-00-SHT-B4

DRAWINGS ARE FOR PERSONAL USE ONLY NOT FOR COMMERCIAL PURPOSES